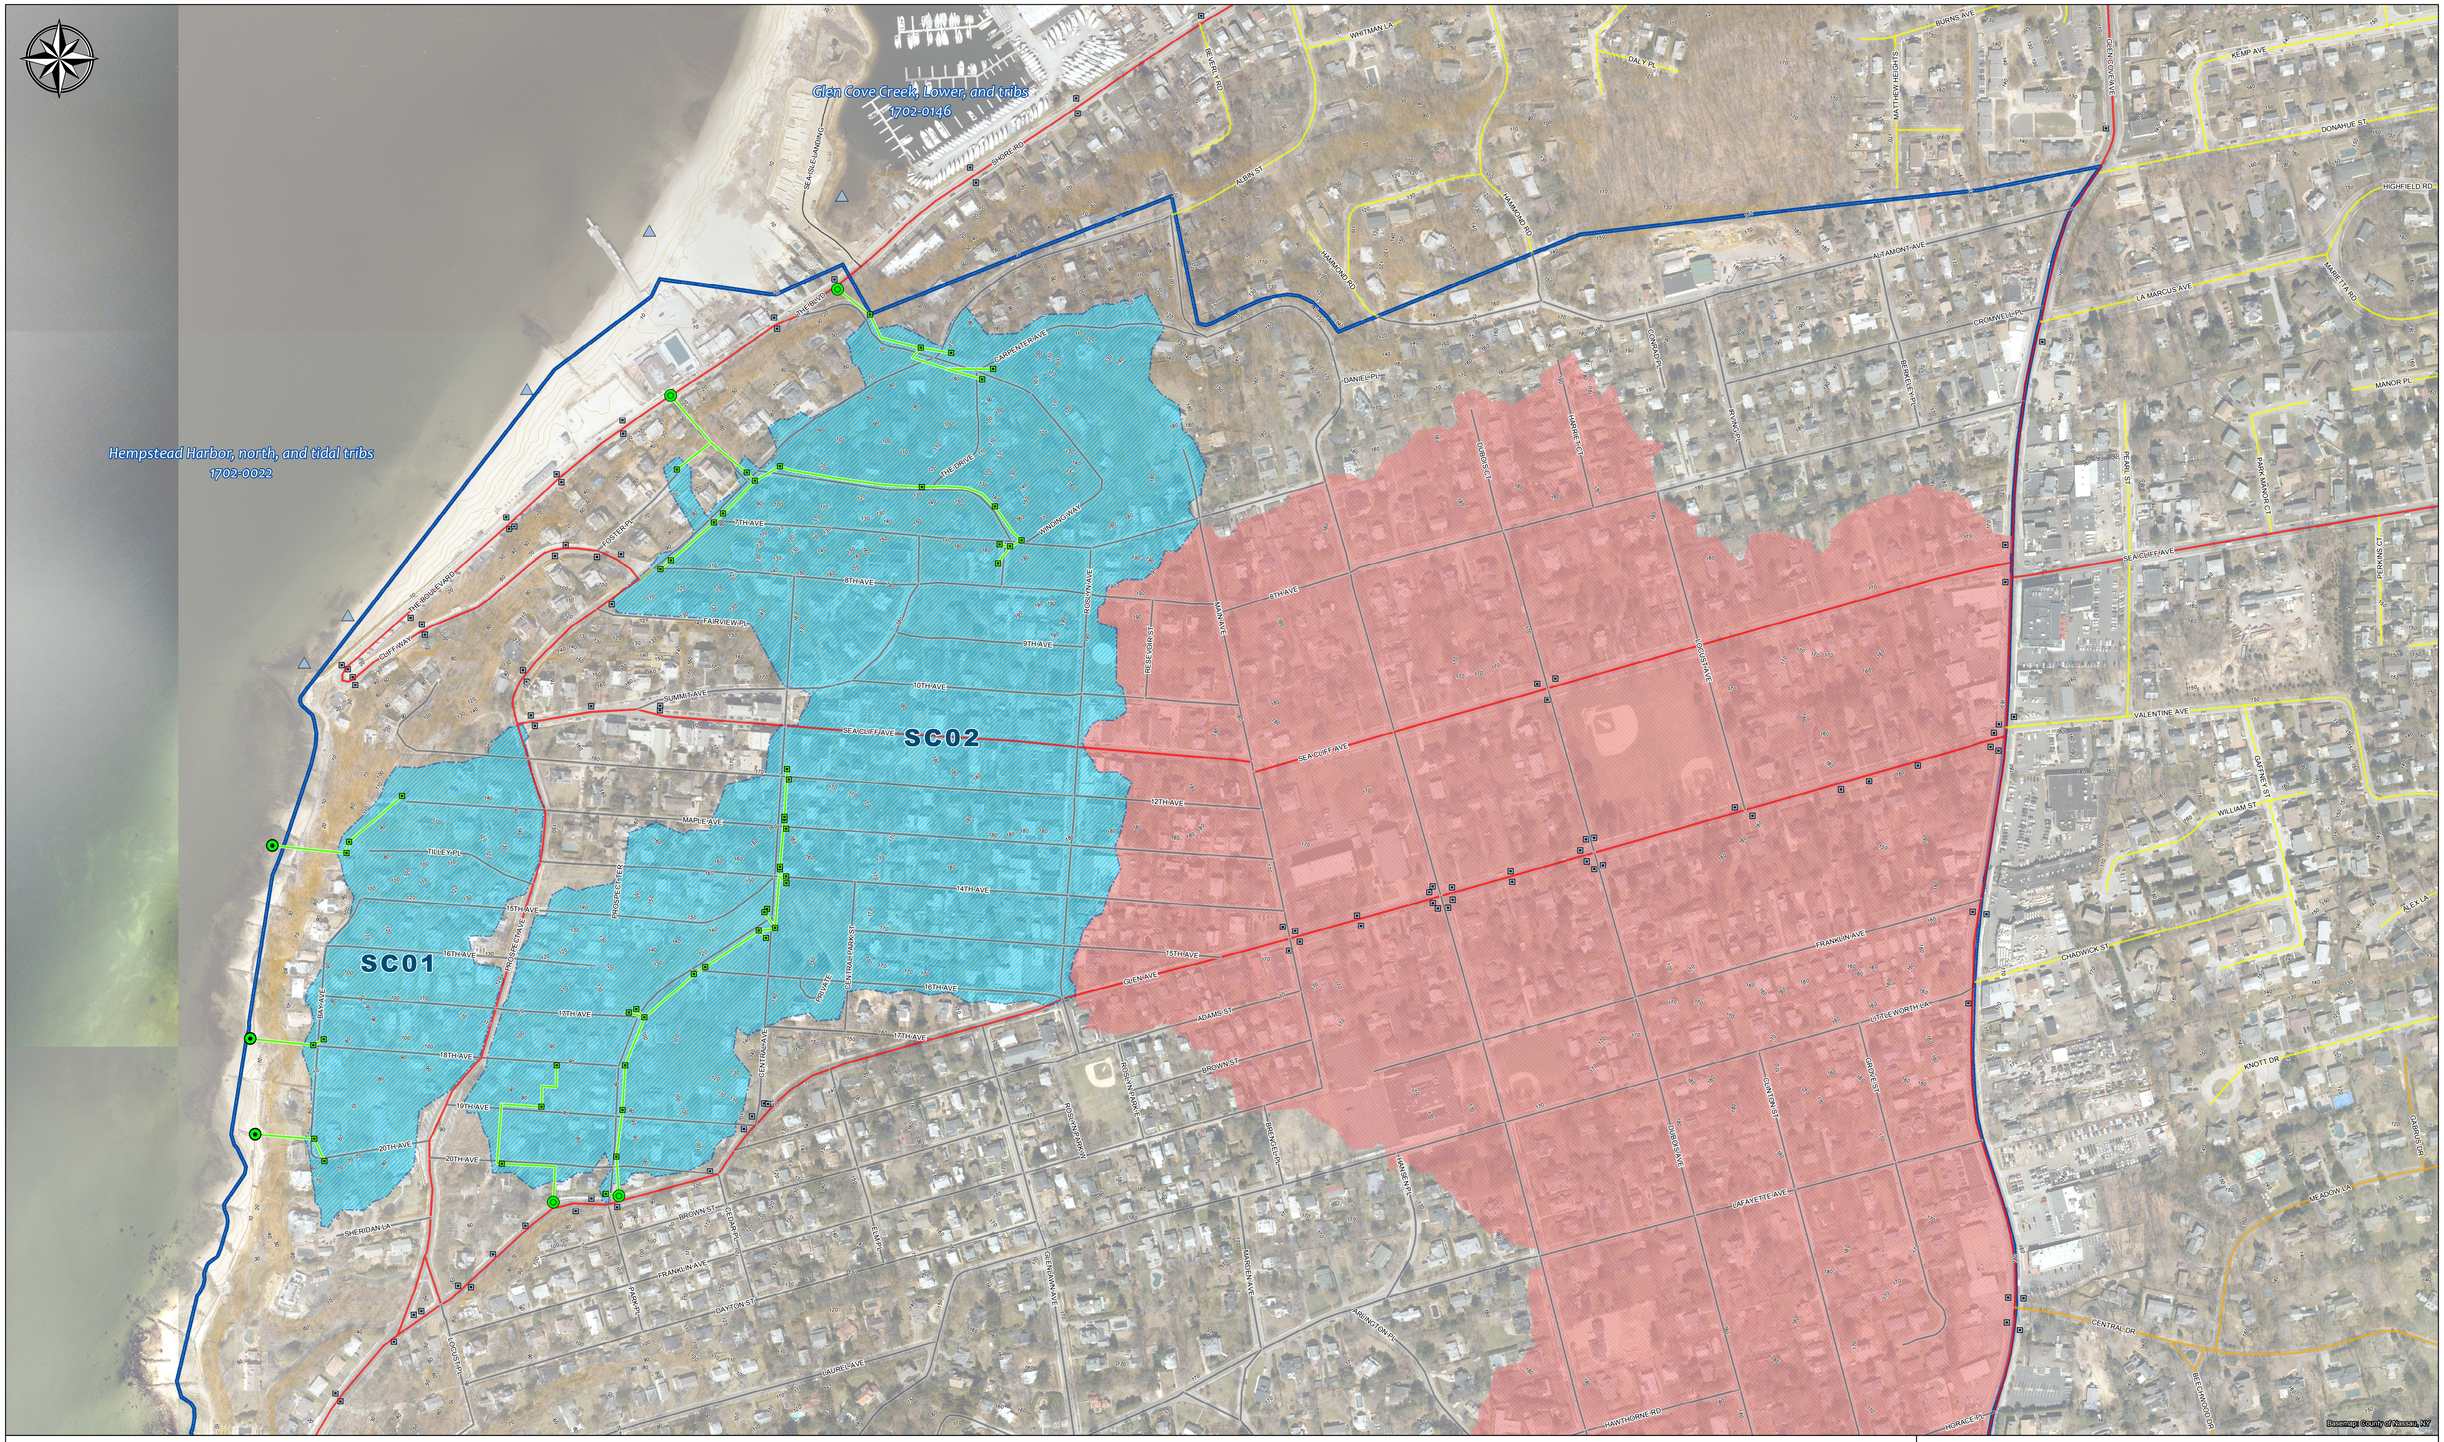

D&B Engineers and Architects, P.C.
Known as Dvirka and Bartilucci Consulting Engineers

VILLAGE OF SEA CLIFF
STORM WATER MANAGEMENT PROGRAM

HEMPSTEAD HARBOR RETROFIT PROGRAM
VILLAGE STORM WATER CONVEYANCE SYSTEM
SEWERSHED MAP

Legend

Village of Sea Cliff MS4
- Storm Sewershed
- End-of-Pipe Outfalls
- Interconnection Outfalls
- Catch Basins
- Storm Sewer Pipes

Nassau County MS4
- Recharge Basin Drainage Areas
- Outfalls
- Catch Basins

Road Jurisdictions
- Nassau County
- Town of Oyster Bay
- City of Glen Cove
- Village of Sea Cliff
- Private

- Village of Sea Cliff Border
- Contours

1 inch = 200 feet